METRES 1 0 1 2 3 4 5 6 7 8 9 10

FEET 10 0 10 20 30

SCALE 1:100

PROPOSED STREETSCAPE ELEVATION ON TRIQ IL - MITHNA

scale 1:100

DEMOLITION

CONSTRUCTION

PROPOSED STREETSCAPE ELEVATION ON TREJQET IN - NIGRET

scale 1:100

MATERIAL LIST

① Fuq il-Fil - Franka Stone
② Hardstone cladding, Natural Finish
③ Timber Apertures - Sage Green Finish
④ Steel Railing Rust Finish

REVISIONS

rev	date	Details

ARCHITECT:

CHRIS GRECH
Architect & Civil Engineer
B.E & A. (Hons) A & C.E.
62, OFFICE 2, TRIQ SAN SILVESTRU MOSTA, MALTA
TEL: (356)21438291 MOB: (356) 99496995
Email: chris@cgamalta.net

JOB TITLE:

PROPOSED CONSTRUCTION OF THREE TOWNHOUSES IN ZURRIEQ

DRAWING TITLE:

ELEVATIONS

CLIENT:

ERIC SALIBA

scale	date	drawing no.
A2-1:100	27/03/2025	10/25-07
drawn B.CERTUCHE	checked C.GRECH A.&C.E.	revision suffix 0

METRES 1 0 1 2 3 4 5 6 7 8 9 10

FEET 10 0 10 20 30

SCALE 1:100

N

PROPOSED GROUND FLOOR

scale 1:100

DEMOLITION

CONSTRUCTION

AREAS PER FLOOR

APARTMENT	INTERNAL AREA	EXTERNAL AREA	TOTAL AREA
TERRACED HOUSE 1	55.17 sq.m	4.60 sq.m	59.77 sq.m
TERRACED HOUSE 2	59.72 sq.m	4.28 sq.m	64.00 sq.m
TERRACED HOUSE 3	49.69 sq.m	4.13 sq.m	53.76 sq.m

REVISIONS

rev	date	Details

ARCHITECT:

CHRIS GRECH
Architect & Civil Engineer
B.E & A, (Hons) A & C.E.
62, OFFICE 2, TRIQ SAN SILVESTRU MOSTA, MALTA
TEL: (356)21438291 MOB: (356) 99496995
Email: chris@cgamalta.net

JOB TITLE:
PROPOSED CONSTRUCTION OF THREE TOWNHOUSES IN ZURRIEQ

DRAWING TITLE:
GROUND FLOOR

CLIENT:
ERIC SALIBA

scale	date	drawing no.
A3-1:100	27/03/2025	10/25-01
drawn B.CERTUCHE	checked C.GRECH A.&C.E.	revision suffix 0

METRES 1 0 1 2 3 4 5 6 7 8 9 10

FEET 10 0 10 20 30

SCALE 1:100

N

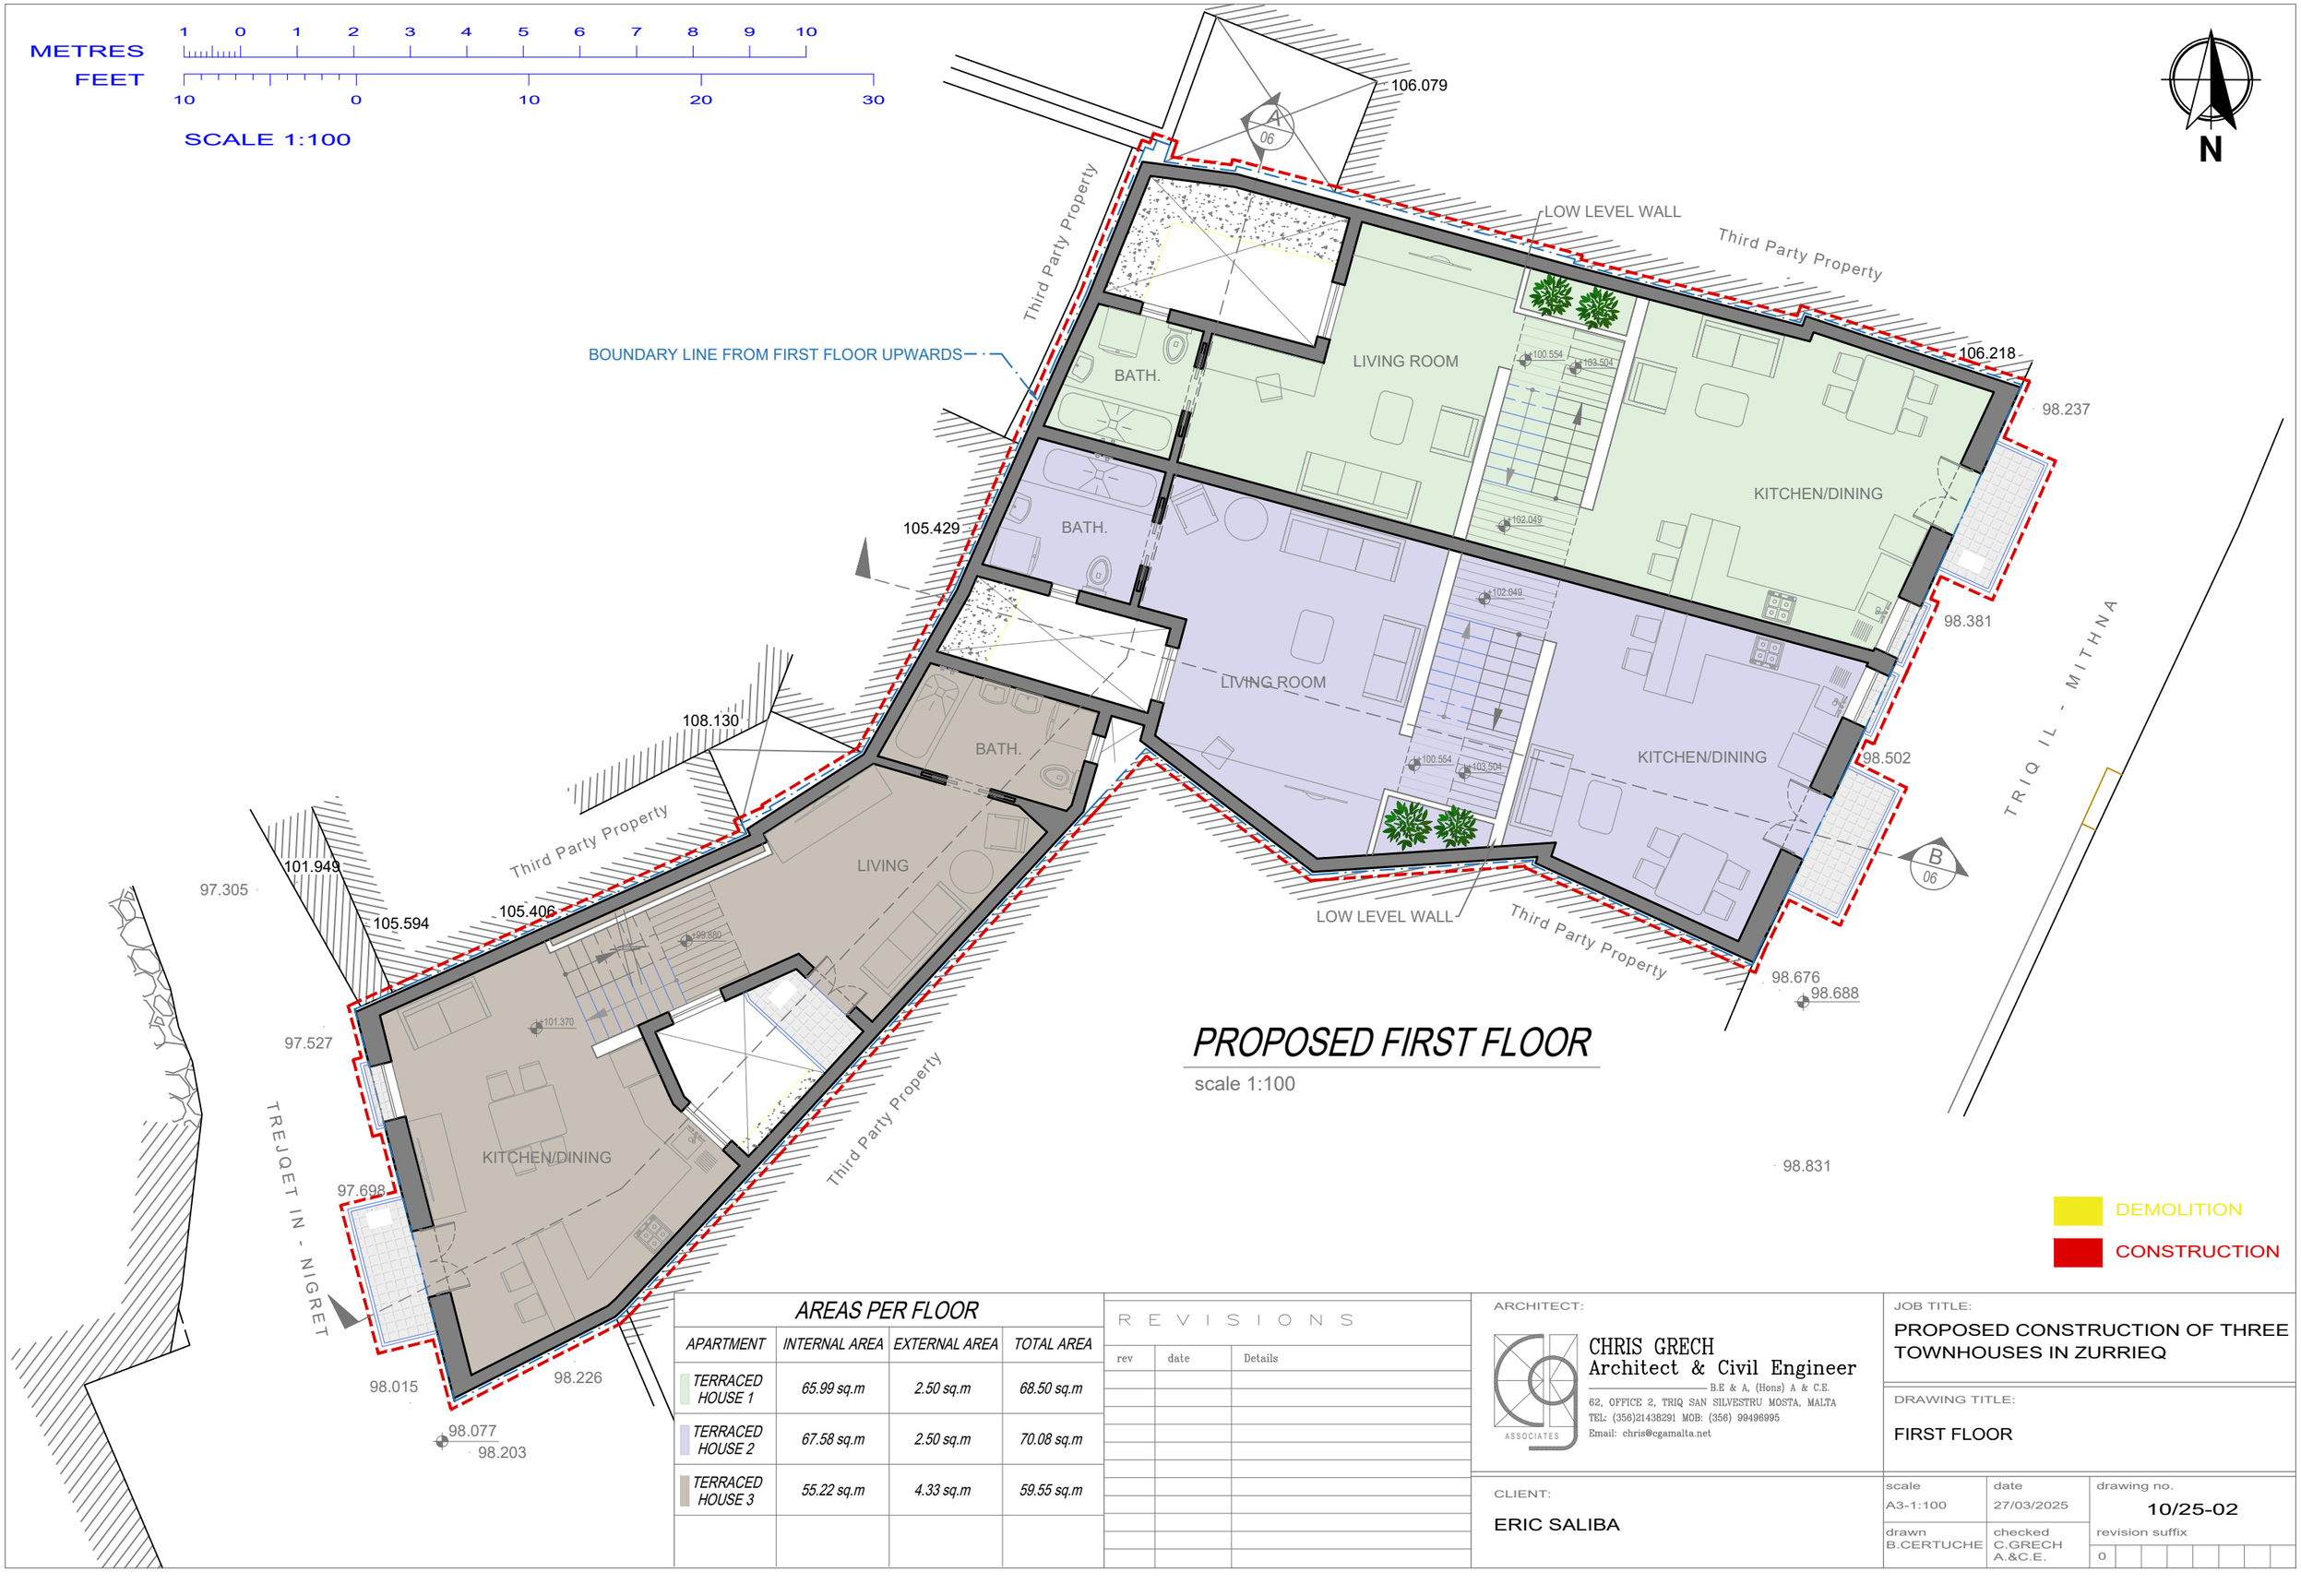

PROPOSED FIRST FLOOR

scale 1:100

DEMOLITION

CONSTRUCTION

AREAS PER FLOOR

APARTMENT	INTERNAL AREA	EXTERNAL AREA	TOTAL AREA
TERRACED HOUSE 1	65.99 sq.m	2.50 sq.m	68.50 sq.m
TERRACED HOUSE 2	67.58 sq.m	2.50 sq.m	70.08 sq.m
TERRACED HOUSE 3	55.22 sq.m	4.33 sq.m	59.55 sq.m

REVISIONS

rev	date	Details

ARCHITECT:

CHRIS GRECH
Architect & Civil Engineer
B.E & A, (Hons) A & C.E.
62, OFFICE 2, TRIQ SAN SILVESTRU MOSTA, MALTA
TEL: (356)21438291 MOB: (356) 99496995
Email: chris@cgamalta.net

JOB TITLE:
PROPOSED CONSTRUCTION OF THREE TOWNHOUSES IN ZURRIEQ

DRAWING TITLE:
FIRST FLOOR

CLIENT:
ERIC SALIBA

scale	date	drawing no.
A3-1:100	27/03/2025	10/25-02
drawn B.CERTUCHE	checked C.GRECH A.&C.E.	revision suffix 0

METRES 1 0 1 2 3 4 5 6 7 8 9 10

FEET 10 0 10 20 30

SCALE 1:100

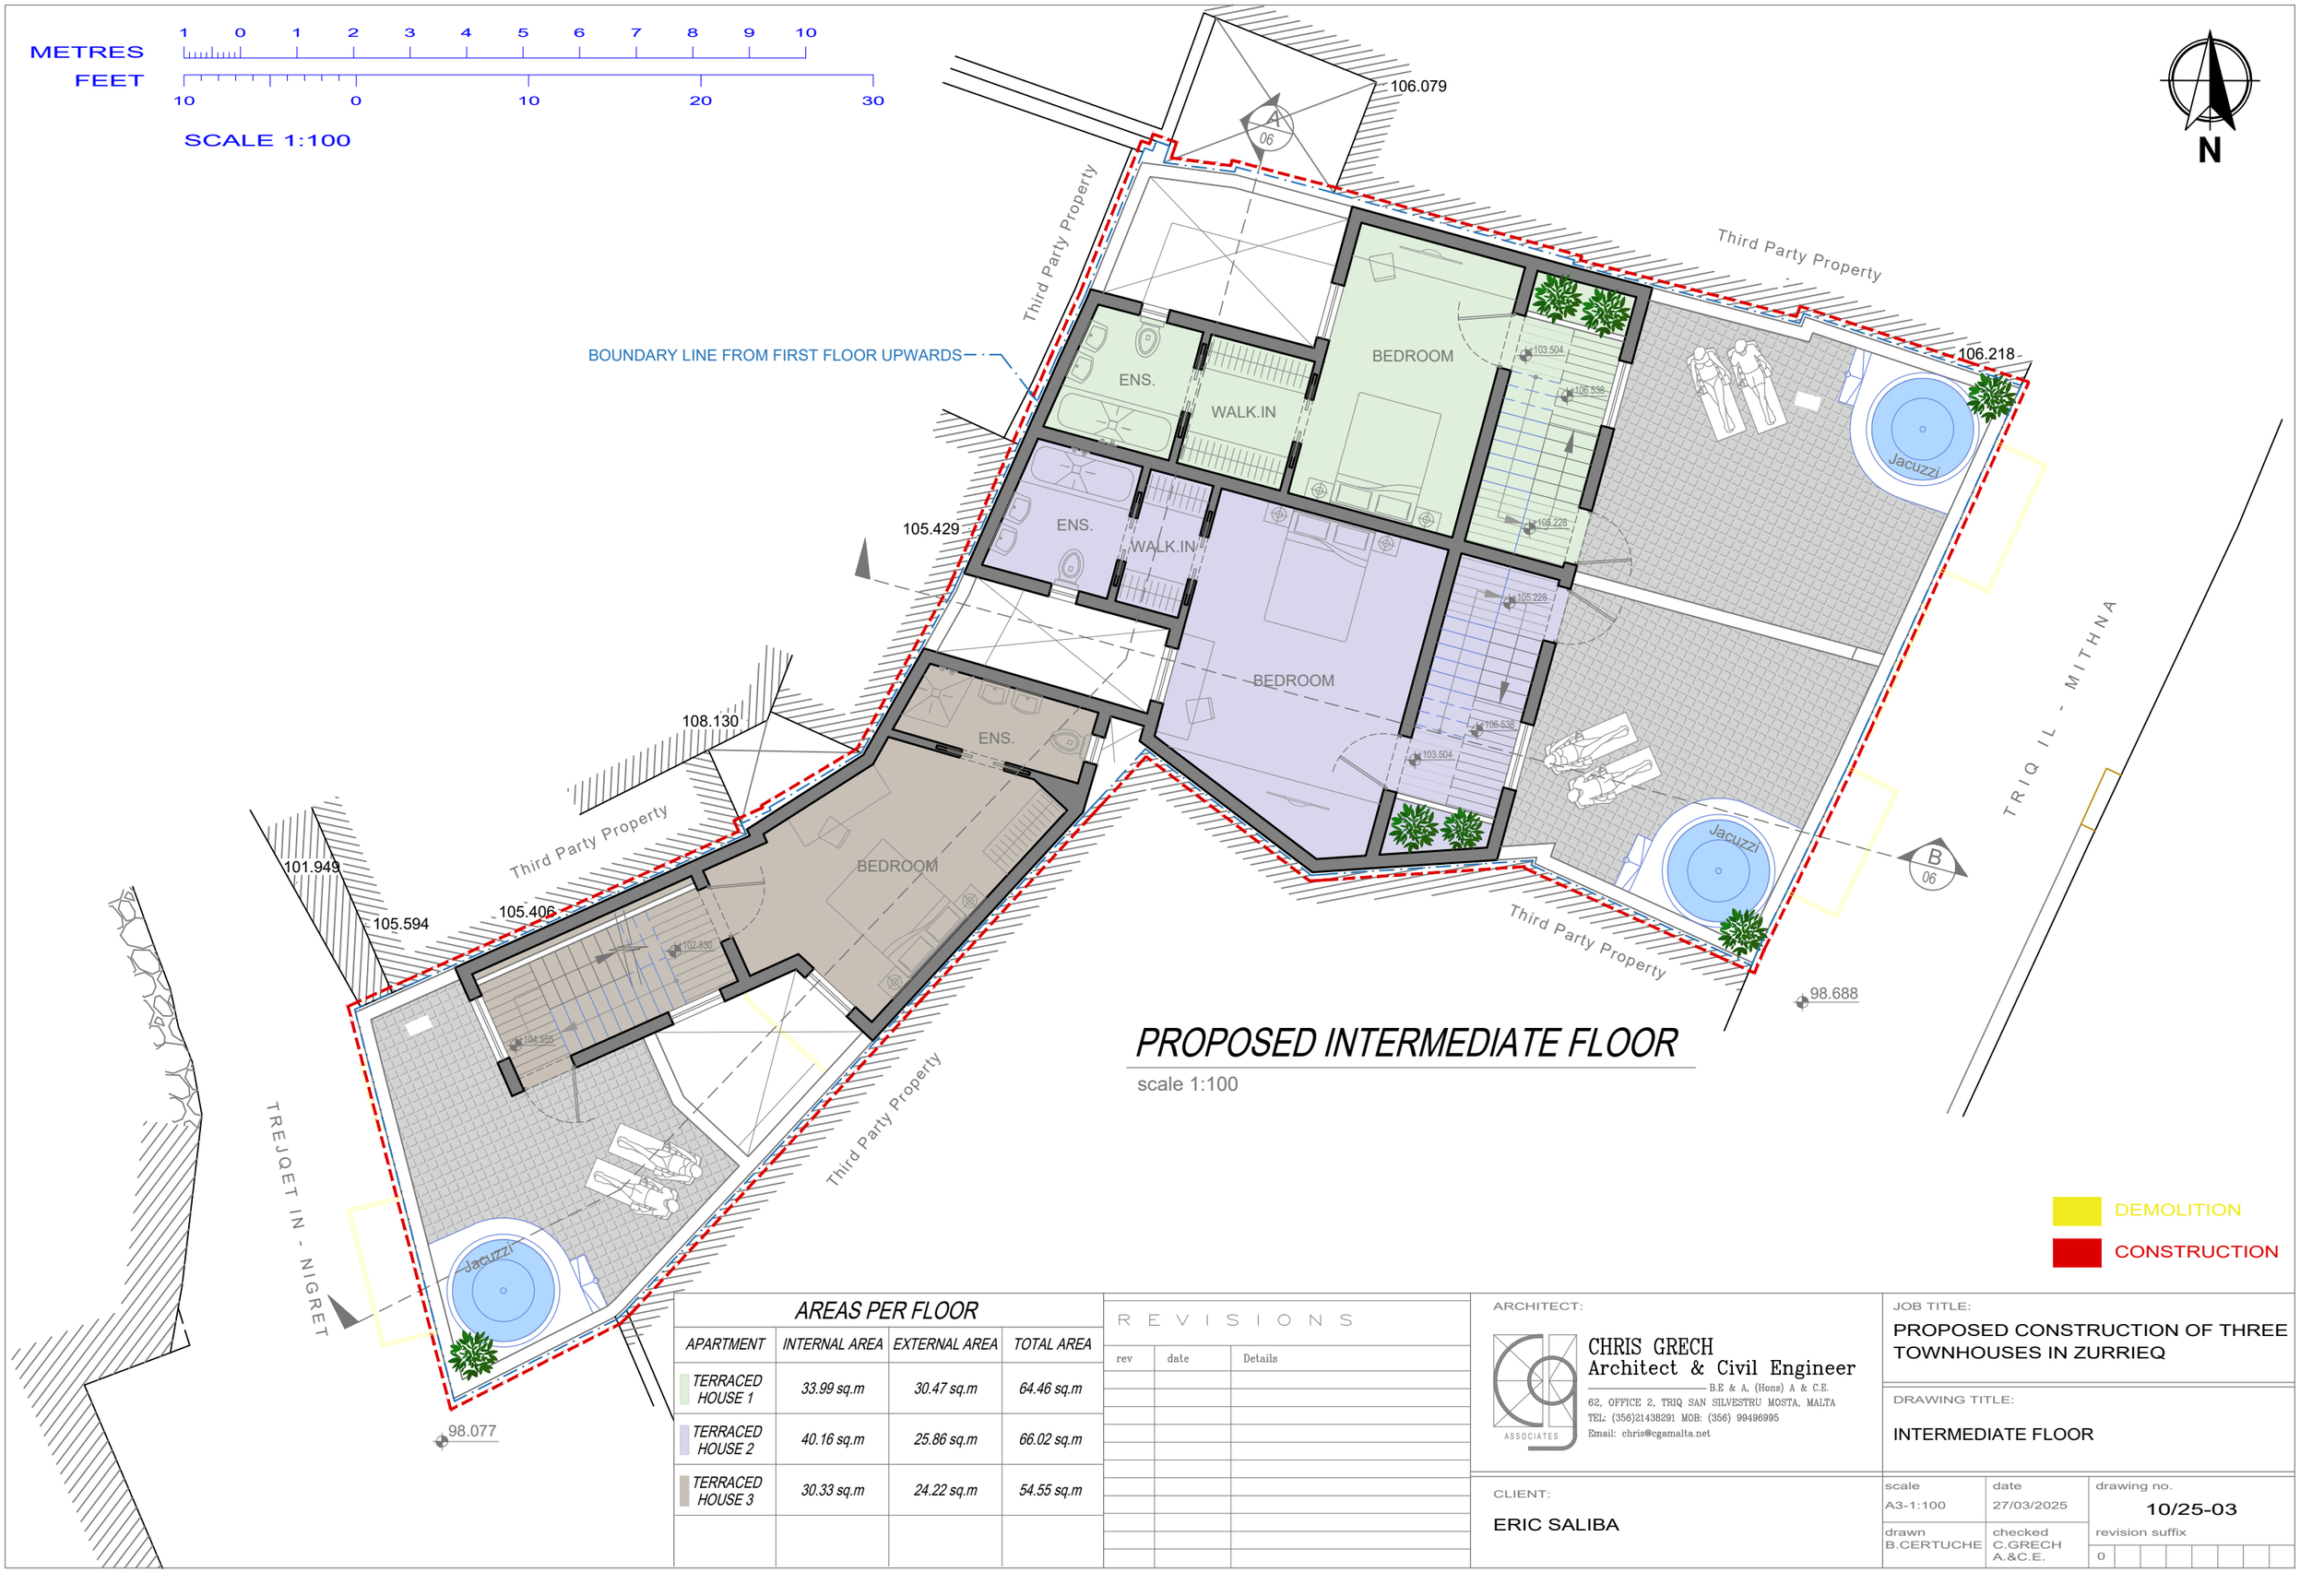

PROPOSED INTERMEDIATE FLOOR

scale 1:100

DEMOLITION

CONSTRUCTION

AREAS PER FLOOR

APARTMENT	INTERNAL AREA	EXTERNAL AREA	TOTAL AREA
TERRACED HOUSE 1	33.99 sq.m	30.47 sq.m	64.46 sq.m
TERRACED HOUSE 2	40.16 sq.m	25.86 sq.m	66.02 sq.m
TERRACED HOUSE 3	30.33 sq.m	24.22 sq.m	54.55 sq.m

REVISIONS

rev	date	Details

ARCHITECT:

CHRIS GRECH
Architect & Civil Engineer
B.E & A, (Hons) A & C.E.
62, OFFICE 2, TRIQ SAN SILVESTRU MOSTA, MALTA
TEL: (356)21438291 MOB: (356) 99496995
Email: chris@cgamalta.net

JOB TITLE:

PROPOSED CONSTRUCTION OF THREE TOWNHOUSES IN ZURRIEQ

DRAWING TITLE:

INTERMEDIATE FLOOR

CLIENT:

ERIC SALIBA

scale	date	drawing no.
A3-1:100	27/03/2025	10/25-03
drawn B.CERTUCHE	checked C.GRECH A.&C.E.	revision suffix 0

METRES 1 0 1 2 3 4 5 6 7 8 9 10

FEET 10 0 10 20 30

SCALE 1:100

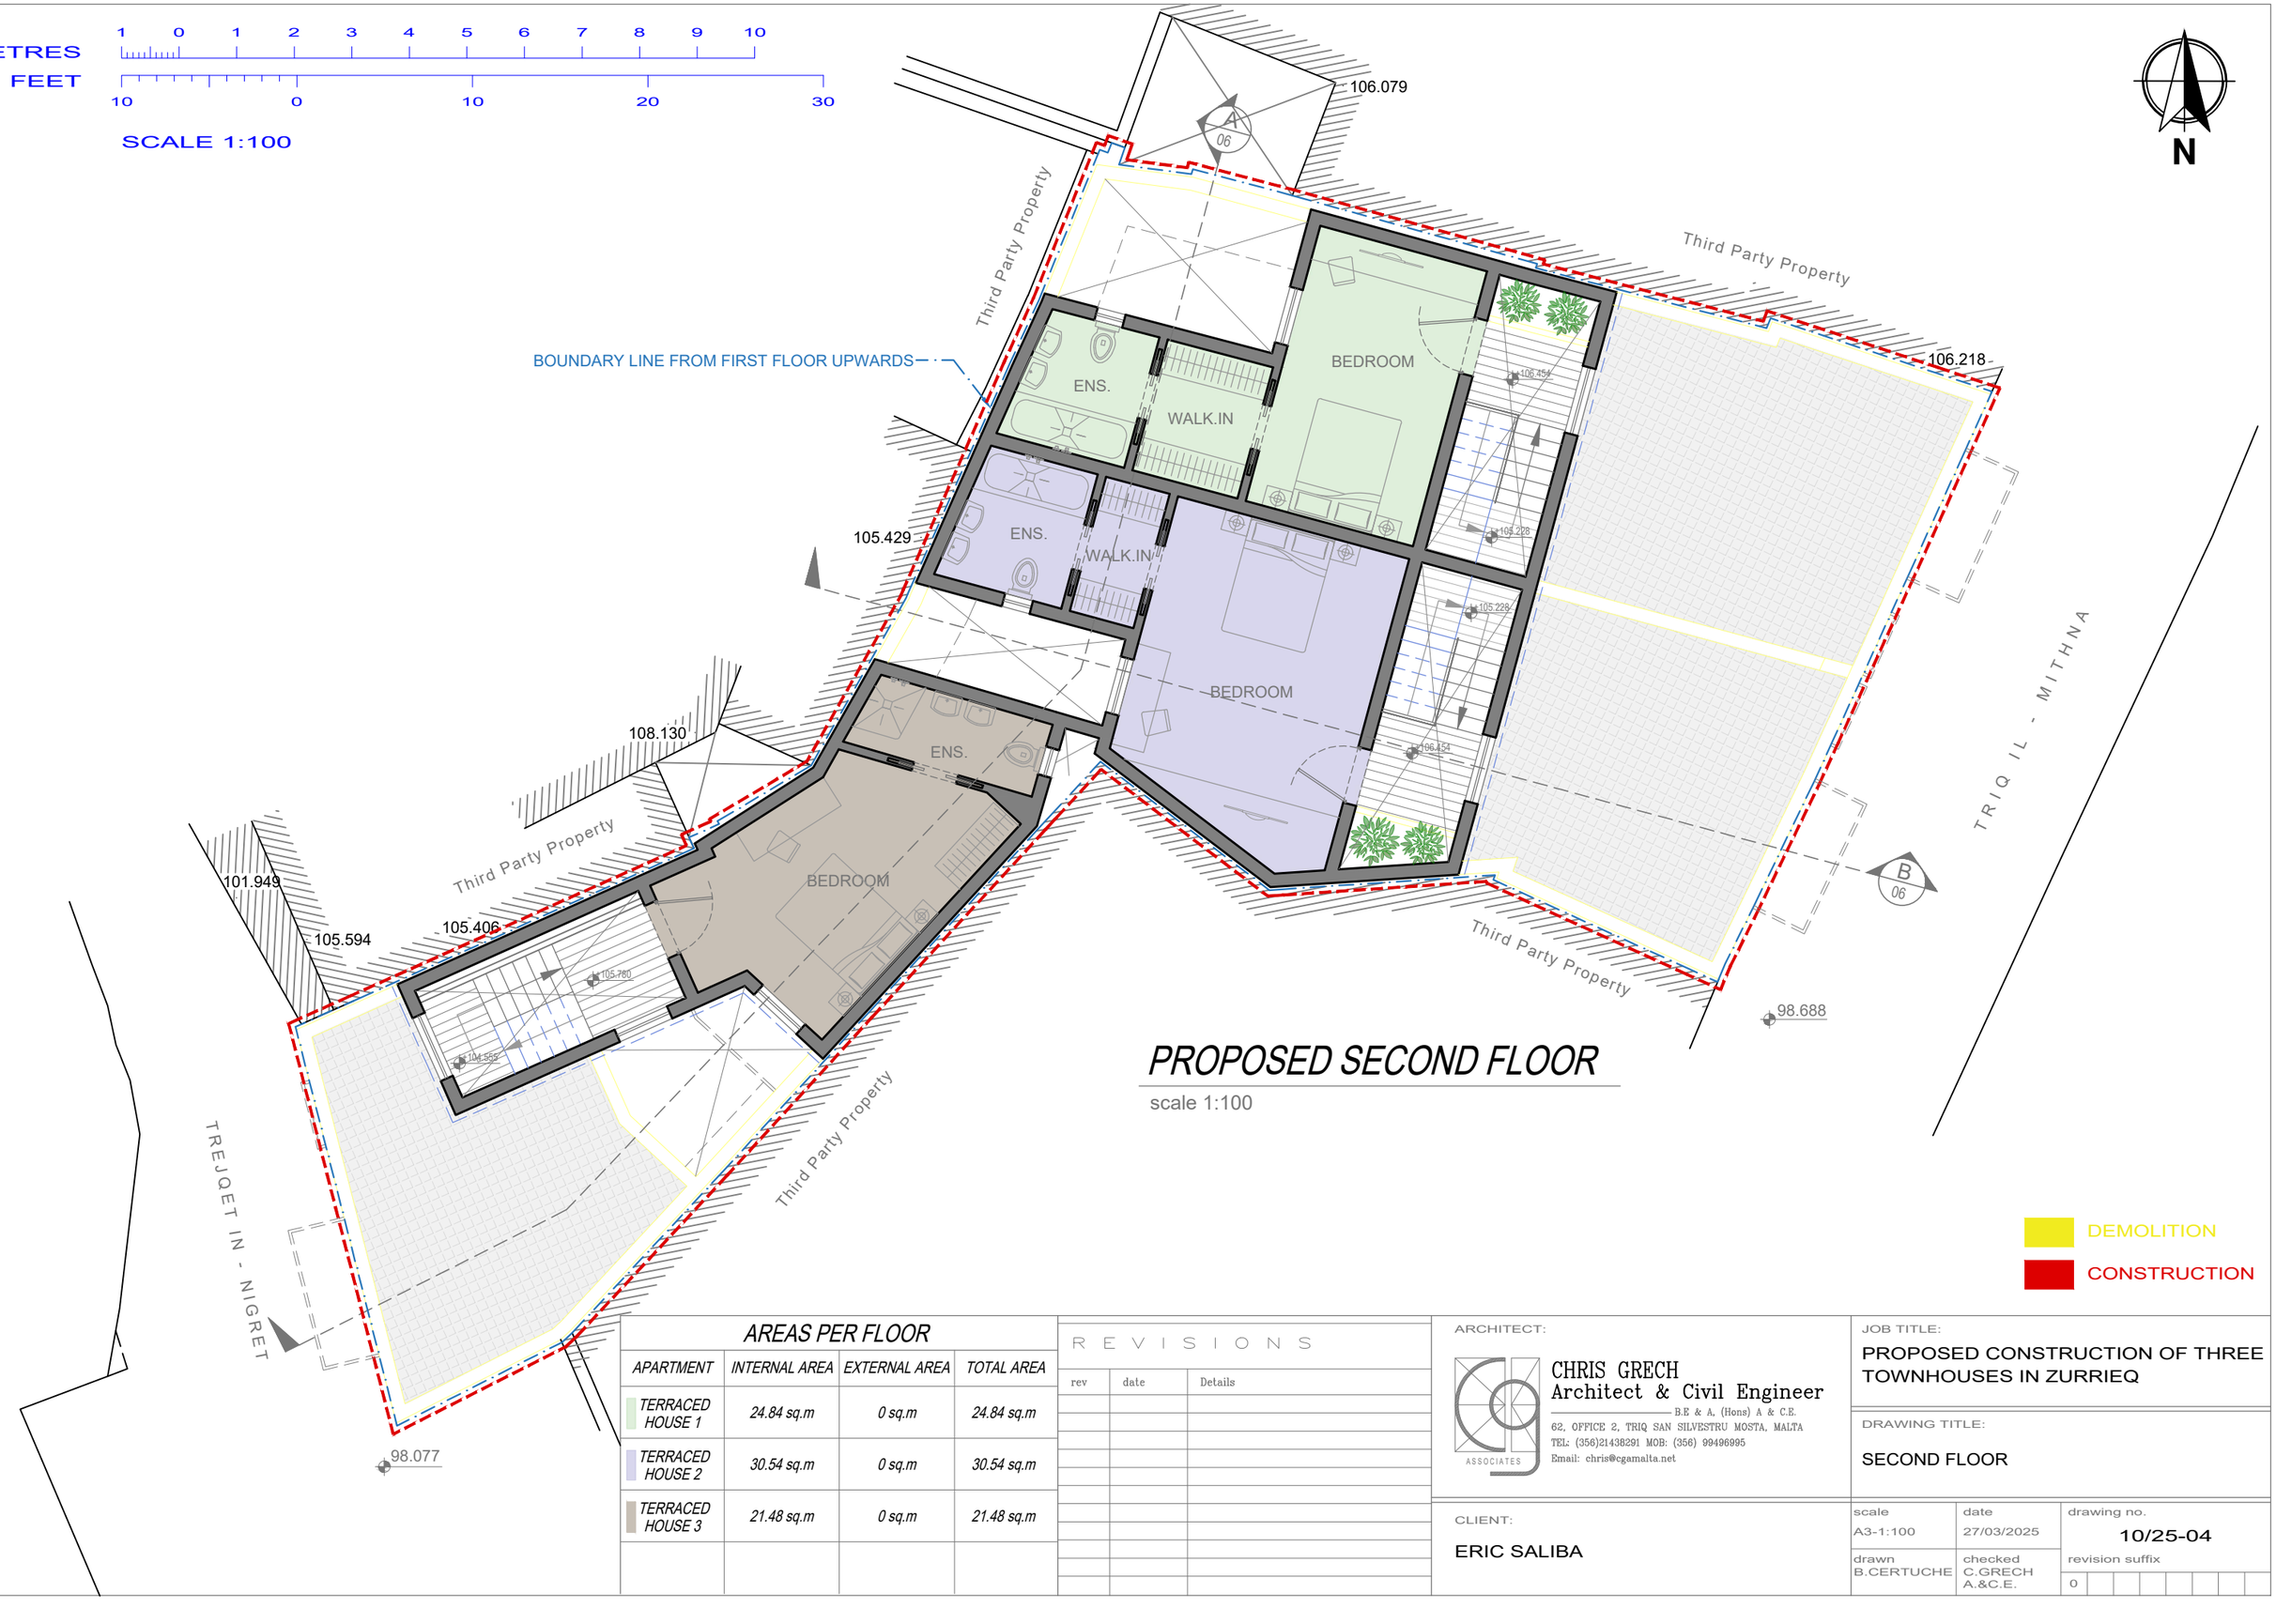

PROPOSED SECOND FLOOR

scale 1:100

DEMOLITION

CONSTRUCTION

AREAS PER FLOOR

APARTMENT	INTERNAL AREA	EXTERNAL AREA	TOTAL AREA
TERRACED HOUSE 1	24.84 sq.m	0 sq.m	24.84 sq.m
TERRACED HOUSE 2	30.54 sq.m	0 sq.m	30.54 sq.m
TERRACED HOUSE 3	21.48 sq.m	0 sq.m	21.48 sq.m

REVISIONS

rev	date	Details

ARCHITECT:

CHRIS GRECH
Architect & Civil Engineer
B.E & A, (Hons) A & C.E.
62, OFFICE 2, TRIQ SAN SILVESTRU MOSTA, MALTA
TEL: (356)21438291 MOB: (356) 99496995
Email: chris@cgamalta.net

JOB TITLE:
PROPOSED CONSTRUCTION OF THREE TOWNHOUSES IN ZURRIEQ

DRAWING TITLE:
SECOND FLOOR

CLIENT:
ERIC SALIBA

scale	date	drawing no.
A3-1:100	27/03/2025	10/25-04
drawn B.CERTUCHE	checked C.GRECH A.&C.E.	revision suffix 0